F. LOREN WINSHIP DRAMA BUILDING
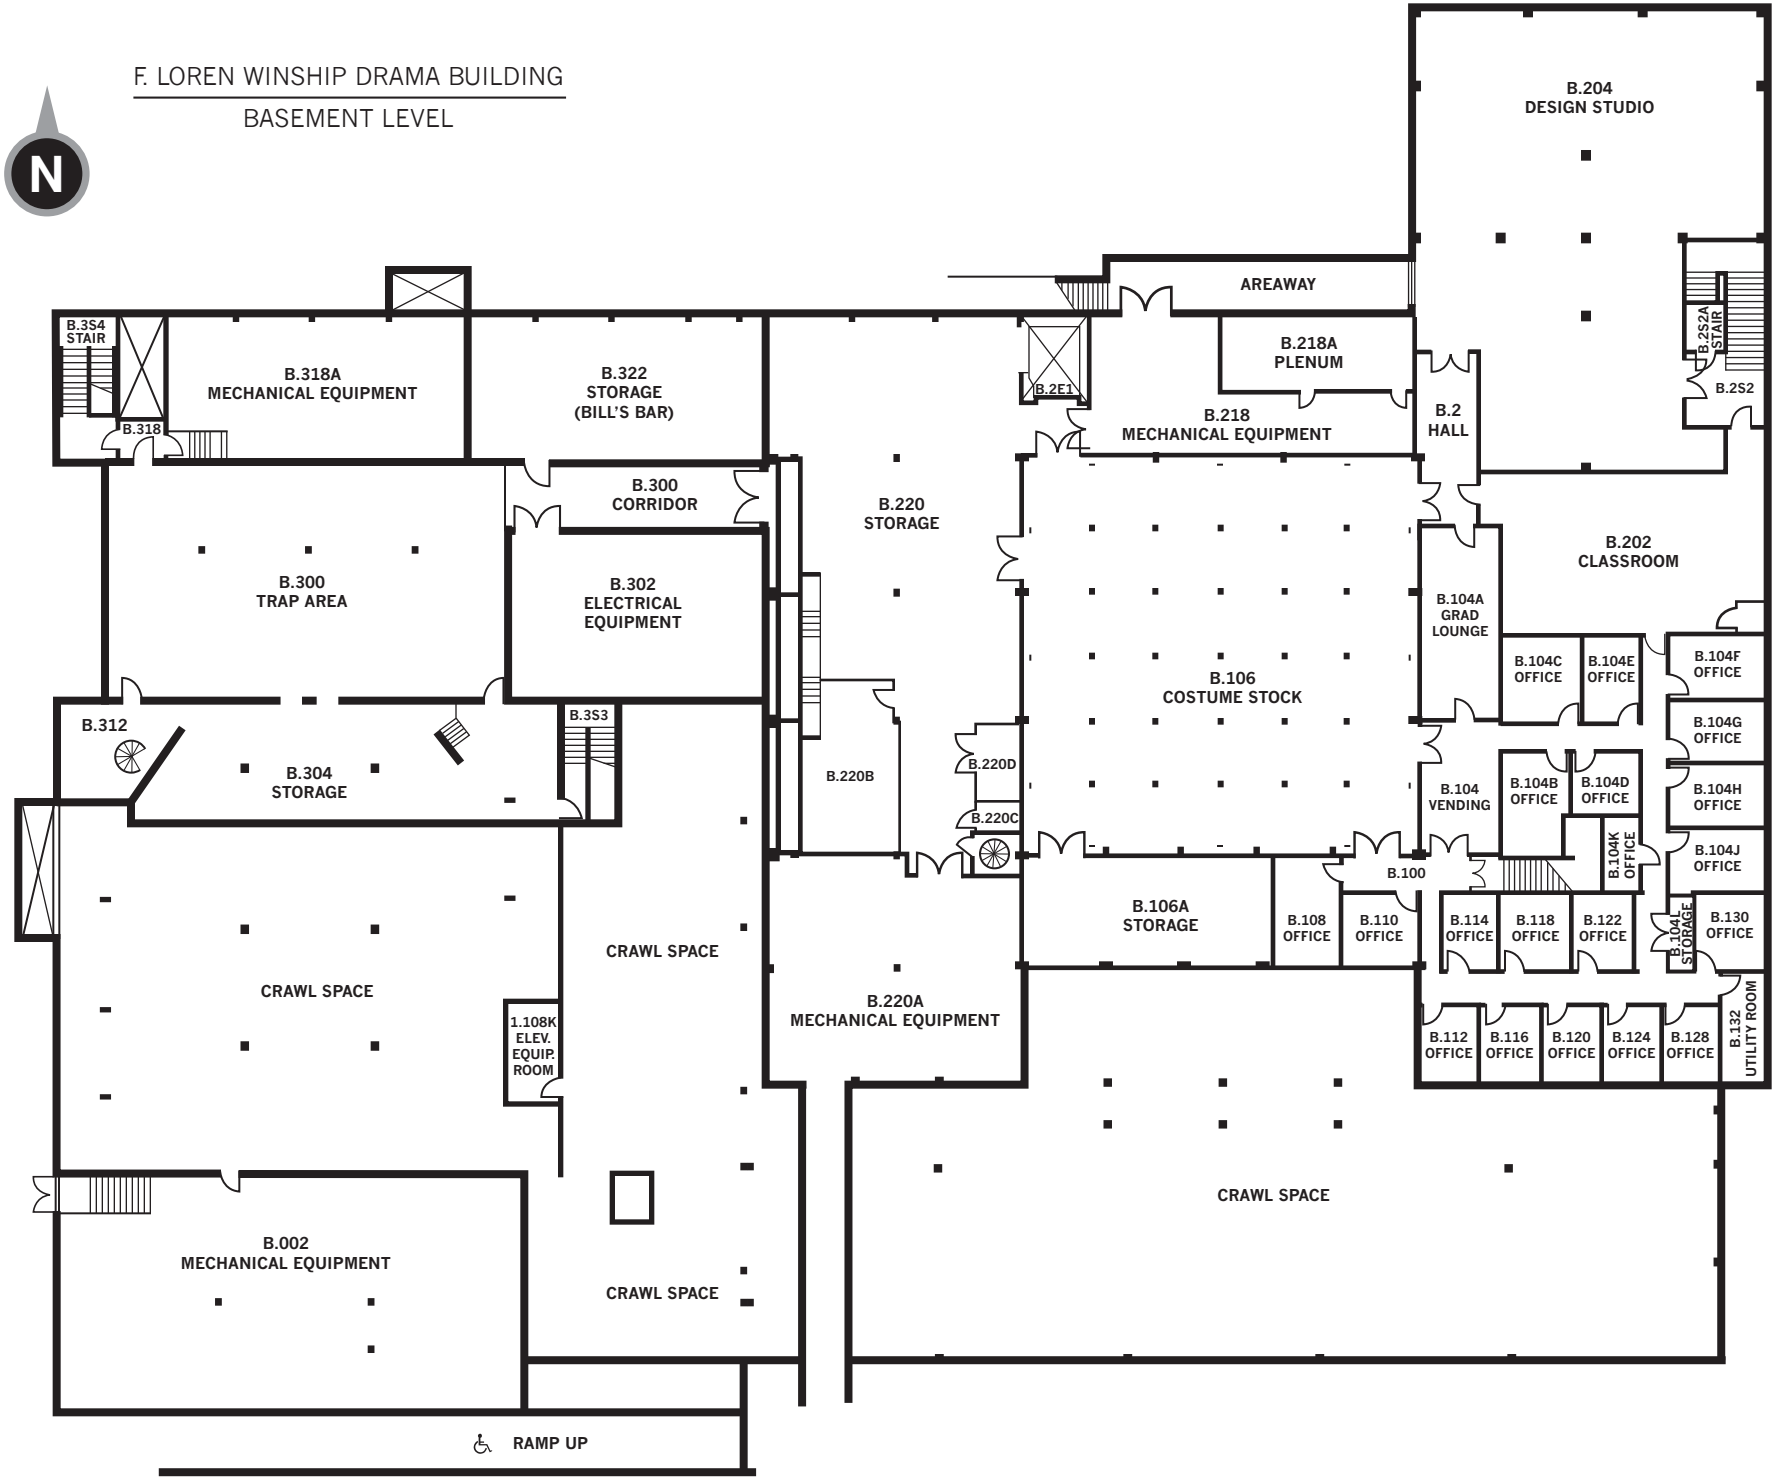
BASEMENT LEVEL